Permit #F00151259

FilmL.A., Inc.
6255 W Sunset Blvd, 12th Floor
Hollywood, CA 90028
t: (213)977-8600 - f: (213)977-8601
www.filmla.com

Summary Information

Permit No: F00151259 **Type of Permit:** FILMING **Release Date:** 04/24/2019

Production Company HOMBRE PRODUCTIONS, LLC

Insured Company Name HOMBRE PRODUCTIONS, LLC

Contact Phone No. 1 323-993-7040
Contact Phone No. 2
Fax
Address 150 SOUTH EL CAMINO DRIVE, #300
BEVERLY HILLS, California 90212

Production Title HOMBRE

Type of Production TV Pilot

Producer Jonas Cuaron

Director Jonas Cuaron

1st AD Noga Isackson

Production Manager Bryan Thomas

FilmL.A. Coordinator Hans Groszkruger

Location Manager Mike Leon
Primary Phone Mobile - 323-314-6036
Secondary Phone Office - 323-993-7040

Location Assistant Connor McClafferty
Primary Phone Mobile - 302-588-2793
Secondary Phone

Fees

Notification Charge	$170.00
FILMLA NON-REFUNDABLE FILM APPLICATION FEE	$685.00
LA COUNTY FIRE REVIEW	$282.00
LA COUNTY ROAD INSPECTION FEE	$1,800.00
LA COUNTY ROAD APPLICATION FEE	$163.00
LA COUNTY-SPECIAL EFFECTS PERMIT FEE	$288.00
LA COUNTY ROAD ENCROACHMENT PERMIT PROCESSING FEE	$297.00

Total Permit Fee $3,685.00

Number of Locations 1

NOT A PERMIT

FilmL.A., Inc.
6255 W Sunset Blvd, 12th Floor
Hollywood, CA 90028
t: (213)977-8600 - f: (213)977-8601
www.filmla.com

Summary Information — Location

Permit Number	F00151259	**Location Manager**	Mike Leon
Production Company	HOMBRE PRODUCTIONS, LLC	Primary Phone	Mobile - 323-314-6036
Insured Company	HOMBRE PRODUCTIONS, LLC	Secondary Phone	Office - 323-993-7040
Production Title	HOMBRE		

Location Address 227 N Hicks Ave, Los Angeles, CA, 90063

Location Type Private Residence

Prep Dates 4/24/2019 - 4/24/2019 00:00 - 00:00 1 day

Film Dates
4/25/2019 - 4/26/2019 09:00 - 00:00 1 day
4/26/2019 - 4/27/2019 14:00 - 05:00 1 day
4/27/2019 - 4/28/2019 14:00 - 05:00 1 day

Strike Dates 4/28/2019 - 4/29/2019 07:00 - 19:00

Open or Closed to the Public Closed

Generic Conditions
Community Survey Required
Must Maintain 5' Clearance on Sidewalks/Walkways
Must maintain local/emergency access
Must post "ROAD WORK AHEAD" signs, which must remain up until all activities on the roadway have been completed.
No cast or crew parking on area streets
No steps from trailers, trucks or motorhomes may be facing road
Number of uniformed officers listed on the permit is a minimum requirement. Permittee remains responsible for deploying a sufficient number of uniformed officers to provide traffic and crowd control to ensure the safety of the film crew and the public.
Traffic control must be done in accordance w/MUTCD
Traffic Officers Required
Uniformed officers shall have a copy of the film permit in their possession and are required to confirm that all traffic control signage devices are in place.

Please see attached documents
Approved Full Road Closure On Hicks Ave From Michigan Ave To Cesar Chavez Ave.pdf
Hombre Productions LLC, Mike Leon, 4.23.2019.pdf

Equipment on Location

Type	Quantity
Cast/Crew vehicles	80
Catering Truck	2
Condors	1
Cube Trucks	4

Personnel on Location

Type	Quantity
Cast	4
Crew	80
Extras	3
LA County FSA	1

NO PERMIT

FilmL.A., Inc.
6255 W Sunset Blvd, 12th Floor
Hollywood, CA 90028
t: (213)977-8600 - f: (213)977-8601
www.filmla.com

Summary Information — Location

Permit Number F00151259
Production Company HOMBRE PRODUCTIONS, LLC
Insured Company HOMBRE PRODUCTIONS, LLC
Production Title HOMBRE

Location Manager Mike Leon
Primary Phone Mobile - 323-314-6036
Secondary Phone Office - 323-993-7040

Fire Extinguisher (2A10BC Minimum Rating)	4	assigned	
Generator	2	Sheriff/CHP	2
Trailers	1		
Vans	4		

Filming Activities Atmospheric Smoke Effects; Interior and exterior dialogue; Herbal cigarettes; Condor at 224 N Alma Ave; Requesting to extinguish street lights on Hicks;

Special Effects: F/X Permit # 19 FX173 1

Type	No. Times Per Day	No. Takes Per Take

Description of F/X Scene: Herbal cigarettes

Jurisdiction **Political:** Los Angeles County - Supervisor District 1 **Police:** Los Angeles County Sheriff **Fire:** Los Angeles County Fire Department

Thomas Guide **Page:** 635 **Grid:** D5

Approvals LOS ANGELES COUNTY PUBLIC WORKS - FINAL APPROVERS Linda Ayers
LOS ANGELES COUNTY ROAD DEPARTMENT - HOLYDALE (PO4) Lorenzo Villa

Coordinator Note 4/29 ACTIVITY ON PRIVATE PROPERTY ONLY

Coordinator Note LA County Fire Dept #19 1085 1, FSA Assigned, Four 2A10BC Fire Extinguishers Required

Parking

Base Camp Location Type : Other Location	204 N Evergreen Ave, Los Angeles, CA, 90063	**Crew Parking** Location Type : Other Location	204 N Evergreen Ave, Los Angeles, CA, 90063

Posting "No Parking" signs B/S N HICKS AVE, E MICHIGAN AVE - NORTH 500'
N/S E MICHIGAN AVE, N HICKS AVE - EAST 150' AND WEST 150'

Approximate Footage County Parking **Log Number**

NOT A PERMIT

FilmL.A., Inc.
6255 W Sunset Blvd, 12th Floor
Hollywood, CA 90028
t: (213)977-8600 - f: (213)977-8601
www.filmla.com

Summary Information — Location

Permit Number	F00151259	**Location Manager**	Mike Leon
Production Company	HOMBRE PRODUCTIONS, LLC	Primary Phone	Mobile - 323-314-6036
Insured Company	HOMBRE PRODUCTIONS, LLC	Secondary Phone	Office - 323-993-7040
Production Title	HOMBRE		

Date(s) 4/24/2019 to 4/28/2019 **Time(s)** 16:00 to 18:00

Lane / Full Closure FULL CLOSURE OF HICKS AVE, E MICHIGAN AVE - NORTH TO ALLEY

Approximate Footage 0 - 300

Date(s) 4/25/2019 to 4/25/2019 **Time(s)** 09:00 to 00:00

Lane / Full Closure FULL CLOSURE OF HICKS AVE, E MICHIGAN AVE - NORTH TO ALLEY

Approximate Footage 0 - 300

Date(s) 4/26/2019 to 4/26/2019 **Time(s)** 14:00 to 05:00

Lane / Full Closure FULL CLOSURE OF HICKS AVE, E MICHIGAN AVE - NORTH TO ALLEY

Approximate Footage 0 - 300

Date(s) 4/27/2019 to 4/27/2019 **Time(s)** 14:00 to 05:00

NOT A PERMIT

L19000204T.

GENERAL TRAFFIC CONTROL PLAN NOTES:

1. ALL SIGNS, DELINEATORS, BARRICADES, ETC. SHALL CONFORM TO THE STATE OF CALIFORNIA STANDARD SPECIFICATIONS (2018) AND TO THE STATE OF CALIFORNIA MANUAL ON UNIFORM TRAFFIC CONTROL DEVICES (CA MUTCD) 2014, REVISION 3.
2. EACH ADVANCE WARNING SIGN SHALL BE EQUIPPED WITH AT LEAST TWO FLAGS FOR DAYTIME CLOSURE, EACH FLAG SHALL BE AT LEAST 16" X 16" IN SIZE AND SHALL BE ORANGE OR FLUORSECENT RED-ORANGE IN COLOR.
3. THE AGENCY RESERVES THE RIGHT TO OBSERVE THESE TRAFFIC CONTROL PLANS IN USE AND TO MAKE THE NECESSARY CHANGES AS FIELD CONDITION WARRANT, ANY CHANGES SHALL SUPERCEDE THESE PLANS.
4. THE CONTRACTOR SHALL NOTIFY ANY AFFECTED TRANSIT SERVICES, FIRE, AND POLICE SERVING THE AREA AT LEAST 14 DAYS PRIOR TO EACH CONSTRUCTION PHASE.
5. THE CONTRACTOR SHALL PROVIDE FLAGMEN AS NECESSARY TO GIVE ADEQUATE WARNING TO TRAFFIC OR THE PUBLIC OF ANY DANGEROUS CONDITIONS TO BE ENCOUNTERED.
6. ALL ADVANCE WARNING SIGNS SHALL BE 48" X 48" MINIMUM ON HIGHWAYS WITH APPROACH SPEEDS OF 45 MPH OR MORE.
7. ALL TEMOIRARY TRAFFIC CONTROL DEVICES SHALL BE SAND BAGGED IN PLACE OR DOUBLE BASED FOR PROTECTION AGAINST THE WIND.
8. ALL FLASHING ARROW SIGNS SHALL BE SOLAR POWERED.
9. ALL SIGNS SHALL BE RETROREFLECTIVE AND STANDARD SIZE.
10. THE CONTRACTOR SHALL PROVIDE ALL CONSTRUCTION SIGNING, BARRICADING, DELINEATORS, FLASHING ARROW SIGN, AND CHANGEABLE MESSAGE SIGN AS SHOWN ON PLANS.
11. DELINEATORS SHALL BE SPACED AT 20' O.C. WITHIN 300' OF AN INTERSECTION.
12. MAINTAIN A MINIMUM 1FT BUFFER BETWEEN THE WORK AREA AND TRAVEL LANE.
13. ALL OPEN EXCAVATION OR CONSTRUCTION WORK SHALL BE A MINIMUM OF 5' FROM ANY OPERATING TRAFFIC LANES.
14. THE CONTRACTOR SHALL POST UNEVEN PAVEMENT SIGNS, AND RAMP VERTICAL PAVEMENT OFFSET OF 1 INCH OR MORE WITH ASPHALT FOR SMOOTH TRANSITION.
15. THE CONTRACTOR SHALL COORDINATE WITH COUNTY OF L.A. FOR ANY TEMPORARY TRAFFIC CONTROL SIGNAL TIMING MODIFICATIONS.
16. THE CONTRACTOR IS RESPONSIBLE IN INSTALLING AND MAINTAINING THE TRAFFIC CONTROL SYSTEMS SHOWN ON THESE PLANS. IN THE EVENT THAT THERE ARE CHANGES IN THESE PLANS THAT NEED TO BE MADE DUE TO CHANGED FIELD CONDITIONS DURING CONSTRUCTION, THE CONTRACTOR IS RESPONSIBLE IN MAKING THE NECESSARY CHANGES ON THESE PLANS WHERE APPLICABLE WITH THE APPROVAL OF THE ENGINEER.
17. EXACT LOVATION AND TYPE OF CONSTRUCTION SIGN(S) SHALL BE DIRECTED BY THE ENGINEER BASED UPON CONSTRUCTION CONDITIONS.
18. ALL TRAFFIC CONTROL SIGNS INSTALLED IN SIDEWALK AREAS SHALL EITHER BE SECURED TO AN EXISTING STREET LIGHT STANDARD OR PLACED ON A SEPARATE POST WITH A MINIMUM 7' CLEARANCE TO THE BOTTOM OF THE SIGN.
19. ALL CONFLICTING SIGNS SIGNS SHALL BE COVERED DURING CONSTRUCTION. COVERS SHALL BE REMOVED AT COMPLETION OF CONSTRUCTION.
20. ALL CONFLICTING STRIPES, PAVEMENT MARKINGS, AND LEGENDS SHALL BE COMPLETELY REMOVED BY WET SANDBLASTING.
21. ALL STRIPING AND MARKING SHALL CONFORM TO SECTION 314 OF THE 2015 STANDARD SPECIFICATIONS FOR PUBLIC WORKS CONSTRUCTION.
22. ACCESS TO EXISTING BUSINESSES, RESIDENCES, AND SIDE STREETS SHALL BE PROVIDED.
23. CONSTRUCTION OPERATIONS SHALL BE CONDUCTED IN SUCH A MANNER TO CAUSE AS LITTLE INCONVENIENCE AS POSSIBLE TO ABUTTING PROPERTY OWNERS. NO PARKING SIGNS SHALL BE POSTED 48 HOURS IN ADVANCE PRIOR TO THE START OF EACH "NO PARKING" RESTRICTION.
24. THE CONTRACTOR SHALL MAINTAIN PEDESTRIAN ACCESS AND WALKWAYS OF EACH INTERSECTION, INCLUDING SCHOOL CROSSING GUARD ACTIVITIES, AS DIRECTED BY THE ENGINEER. TEMPORARY PEDESTRIAN ACCESS SHALL BE 5TH MINIMUM WIDTH.
25. THE CONTRACTOR SHALL MAINTAIN PEDESTRIAN ACCESS AT ALL TIMES.
26. TRAFFIC CONTROL SIGNS ON PORTABLE SIGN SUPPORTS SHALL NOT BLOCK ACCESS IN THE TRAVELLED WAY OR SIDEWALK AREA.
27. ANY FLAGGING OPERATION EXCEEDING 1,000 FEET SHALL REQUIRE PILOT CAR OPERATIONS.
28. EACH FLAGGER AND PILOT CAR DRIVER, AND THE ENGINEER SHALL BE EQUIPPED WITH A PORTABLE TWO WAY RADIO, OR HANDHELD COMMUNICATION DEVICE, FURNISHED BY THE CONTRACTOR.
29. PILOT CAR(S) SHALL BE EQUIPPED WITH A SIGN OR CHANGEABLE MESSAGE SIGN WHICH READS "PILOR CAR FOLLOW ME"
30. "TRAFFIC CONTROL FOLLOW PILOT CAR" SIGN SHALL BE POSTED AT EACH INTERSECTING ROAD AND DRIVEWAY.
31. NOTE:MOTORIST DELAY TIME SHALL NOT EXCEED 15 MINUTES UNLESS OTHERWISE APPROVED BY THE ENGINEER.

LEGEND:

- ADVANCE WARNING SIGN
- I TYPE III BARRICADE
- II SIGN ON TYPE III BARRICADE
- I SIGN ON TYPE I BARRICADE
- 28" TRAFFIC CONE – REFLECTIVE
- FLASHING ARROW SIGN (FAS)
- CLOSURE/WORK AREA

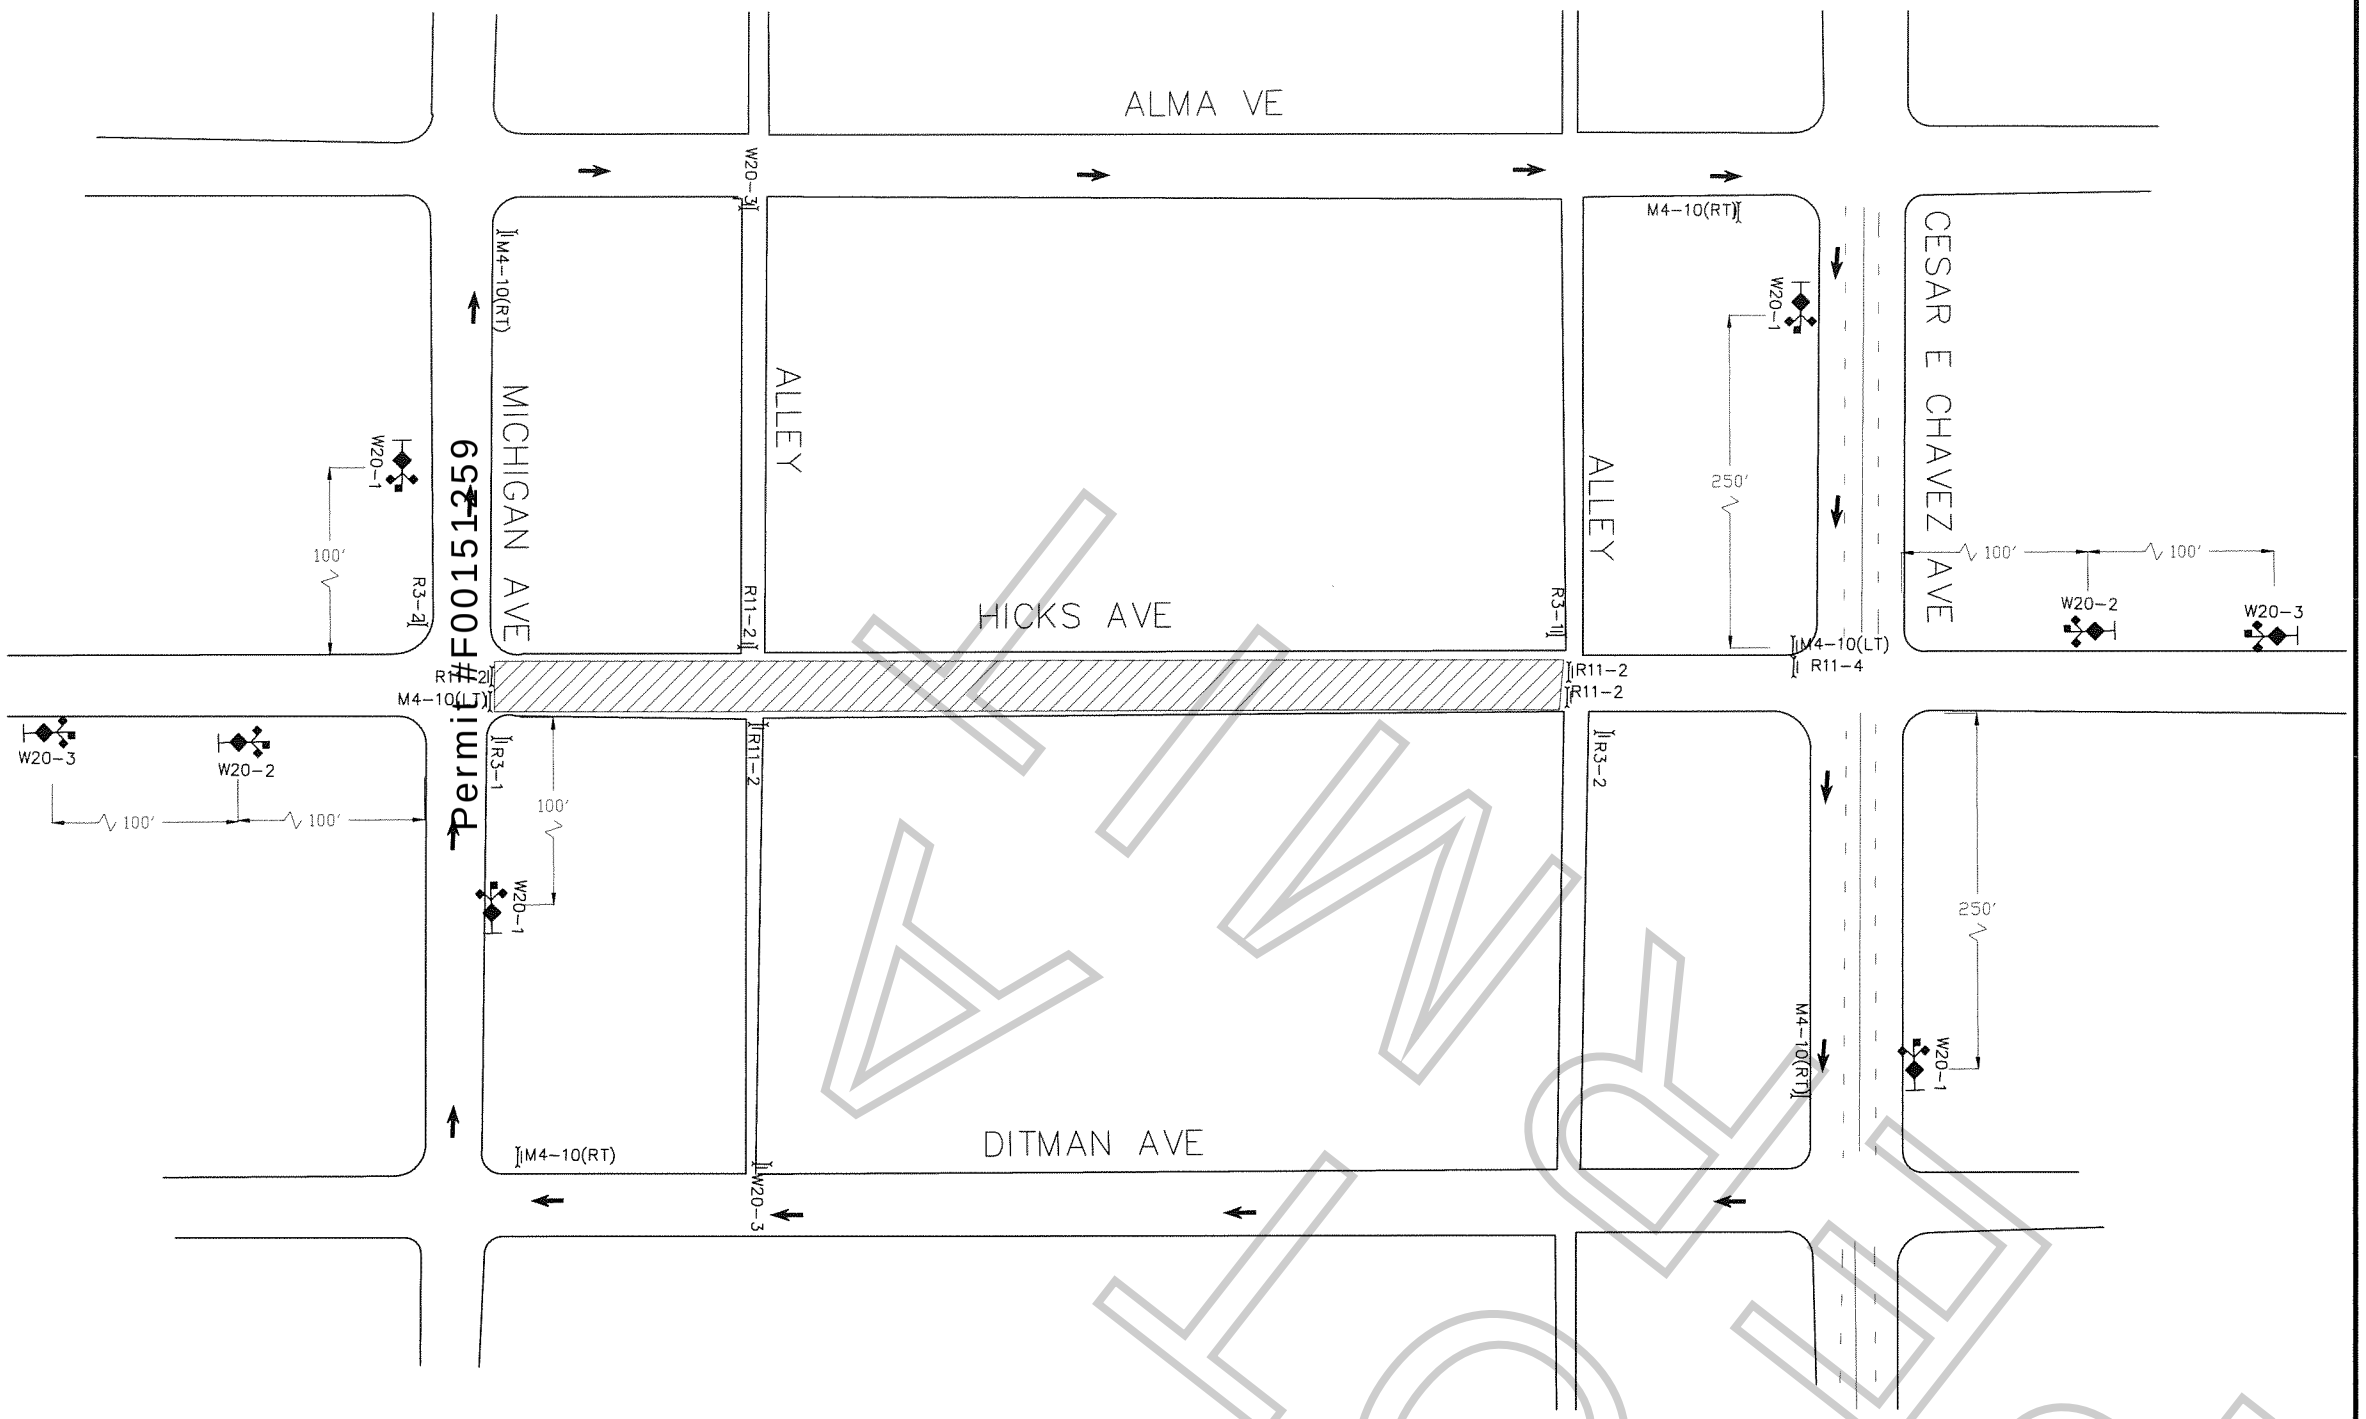

Permit #F00151259

ACCEPTED
BY A. HASAN DATE 4/24/2019

signed 04/23/19

FILM LA COORDINATOR: HANS GROSZKRUGER
FILM LA PERMIT # F-151259

PROJECT/SHEET TITLE:	FULL CLOSURE OF HICKS AVE FROM MICHIGAN AVE–NORTH TO ALLEY 4/25, 0900–4/26, 0001 4/26, 1400–0500 4/27, 1400–0500
COMPANY/CONTACT:	HOMBRE PRODUCTIONS "HOMBRES" LOCATIONS CONTACT: NOAH GRANGE 323.260.4777(4PPS)
APPROVED BY:	NAME/SIGNATURE TITLE DATE NAME/SIGNATURE TITLE DATE NAME/SIGNATURE TITLE DATE

DATE:	3/8/2019
SCALE:	1"=50'
DRAWN BY:	IR
CHECKED BY:	
PROJECT NO.:	
JOB NO.:	
FILE NO.:	
SHEET NO.:	01 OF 01

REVISIONS

NO.:	DATE:	DESCRIPTION:	BY:

REGISTERED PROFESSIONAL ENGINEER — CHRISTOPHER J. ONUMAJULI — C046055 Exp. 11-31-20 — CIVIL — STATE OF CALIFORNIA

Y:\Plans\Los Angeles\151259_FULL_HICKS_MICHIGAN_NORTH TO ALLEY_ENG.dwg

Appointment of Pacific Production Services As Authorized Agent and Representative

I certify that I am a representative of Hombre Productions LLC ("Principal") and am authorized to enter into binding contractual agreements on its behalf. I further certify that I am authorized by Principal to appoint other representatives and agents for Principal and to give such representatives and agents authority to enter into and bind Principal to agreements relating to the issuance of and compliance with location film (e.g. theatrical, television, commercial and other motion. picture filming) and still photographic permits, including the permits themselves and any riders to such permits. Acting on behalf of Principal in my capacity as its authorized representative, I appoint Pacific Production Services and it employees and agents ("PPS") as Principal's authorized representatives and agents to apply for location film (e.g. theatrical, television, commercial and other motion. picture filming) and still photographic permits on behalf of Principal through FilmLA, Inc. for any city, county or through any other jurisdictions where FilmLA, Inc. operates, to negotiate, discuss, accept, modify, agree to and bind Principal to the terms and conditions of such permits (including all restrictions and/or community guidelines applicable to any such permit); and to execute such permits on behalf of Principal. Principal understands, acknowledges and agrees that it (and/or its insurer) remains responsible and liable for all obligations imposed by or incidental to any permit or rider issued to Principal signed by any employee or agent of (including any coordinator, runner or messenger used by) PPS. Principal further agrees to comply with the terms and conditions of any such permits and hereby appoints PPS as an authorized representative to facilitate compliance with such terms and conditions following issuance of any such permits and to enter into agreements for Principal with respect thereto. Any person, agency, entity, or organization (including FilmLA, Inc. and any city, county or other jurisdictions where FilmLA, Inc. operates) may rely upon this appointment and need not obtain further authorization for any act described herein. An original or faxed copy of this appointment shall be sufficient, and may be treated as an original for your purposes. The appointment may be revoked by Principal at any time in writing delivered to FilmLA, Inc., but in any case shall expire one (1) year from the date of execution set forth below.

I declare under penalty of perjury under the laws of the State of California that I am authorized to appoint PPS as agent for Principal, and based upon that authority I hereby appoint PPS as Principal's agent as set forth herein.

Date: 4/23/2019

Hombre Productions LLC
Name of Principal (i.e. company name) (Please Print)

X _____
Representative's Signature

1438 N Gower St Building 35 5th Floor
Los Angeles, CA, 90028
Principal's Mailing Address (Please Print)

Michael A. Leon
Representative's Name (Please Print)

Location Manager
Representative's Title (Please Print)

(323) 993 7040
Principal's Phone Number (Please Print)

Pacific Production Services
Eric Nichols, President
1481 E. 4th St
Los Angeles, CA. 90033
Ph. 323-260-4777 Fx. 323-415-6180

NOT A PERMIT